STEEL & FEATHER GRASS

CONTEMPORARY

Clean lines, black steel, and living texture.

Large-format concrete pavers with turf joints, black steel planters and pergola, a linear gas fire feature, and grasses massed in blocks against decomposed granite. Restrained and architectural, built for the home that wants the outdoors to read like an extension of the interior.

PALETTE

INSIDE THIS PACKET

01 Inspiration and material palette (this page)

02 Three inspired 3D views of the design

03 Dimensioned 2D planting plan with legend



MEXICAN FEATHER GRASS



AGAVE 'BLUE GLOW'



GULF MUHLY



CLIPPED BOXWOOD CUBES



HORSETAIL REED




TEXAS MOUNTAIN LAUREL



WEATHERED + BLACK STEEL



LARGE-FORMAT CONCRETE PAVERS

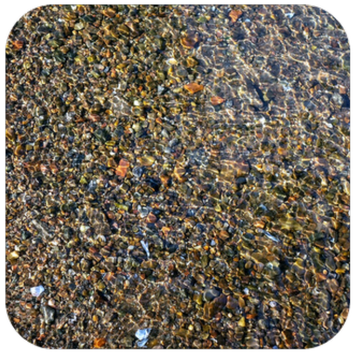

DECOMPOSED GRANITE



LINEAR GAS FIRE FEATURE

CLEAN LINES,

BLACK STEEL, AND

LIVING TEXTURE.

02

Vista Buena LLC

(469) 283-1377 · infovistabuena@gmail.com · vista-buena.com

INSPIRED 3D VIEWS

STEEL & FEATHER GRASS · CONTEMPORARY



PAVERS, STEEL PERGOLA AND FIRE FEATURE



FRONT APPROACH




EVENING

Vista Buena LLC

(469) 283-1377 · infovistabuena@gmail.com · vista-buena.com

LANDSCAPE LEGEND — CONTEMPORARY

QTY	KEY	TYPE	COMMON NAME	SIZE	REMARKS
4		EXISTING TREE	**LIVE OAK — EXISTING**	EXISTING	PARKWAY + REAR CORNERS — REMAIN, PROTECT ROOT ZONE
1		TREE	**CEDAR ELM**	65 GAL.	REAR SHADE TREE — NATIVE, FINE TEXTURE, FALL COLOR
1		TREE	**TEXAS MOUNTAIN LAUREL (MULTI-TRUNK)**	30 GAL.	FRONT SPECIMEN — EVERGREEN, UPLIT
16		SHRUB	**CLUMPING BAMBOO 'ALPHONSE KARR'**	15 GAL.	REAR SCREEN, 4'-0" O.C. — CLUMPING ONLY, NEVER RUNNING
12		SHRUB	**JAPANESE BOXWOOD — CLIPPED CUBE**	5 GAL.	SHEARED 24" CUBES IN GRID — 2 TIMES PER YEAR
6		ACCENT	**AGAVE 'BLUE GLOW'**	5 GAL.	TRIOS IN GRAVEL — ARCHITECTURAL, LOW WATER
113		ORNAMENTAL GRASS	**MEXICAN FEATHER GRASS**	1 GAL.	MASSED BLOCKS, 2'-6" O.C. — CUT BACK LATE WINTER
64		ORNAMENTAL GRASS	**GULF MUHLY**	3 GAL.	WEST BED + DRIVE EDGE, 2'-6" O.C. — NATIVE, PINK FALL PLUMES
14		ACCENT	**HORSETAIL REED (IN PLANTERS)**	1 GAL.	STEEL PLANTERS ONLY — CONTAINED, 1'-0" O.C.
±580 SQ.FT.		TURF	**BERMUDA SOD — FRONT PANEL**	SOD	SINGLE CLEAN PANEL — STEEL EDGE
±730 SQ.FT.		TURF	**BERMUDA SOD — REAR**	SOD	REAR LAWN — BLACK STEEL EDGE ALL SIDES
±2,900 SQ.FT.		HARD MATERIAL	**DECOMPOSED GRANITE**	3" DEPTH	ALL PLANTING FIELDS — STABILIZED, OVER FILTER FABRIC
±650 SQ.FT.		HARD MATERIAL	**CONCRETE PAVERS 24" x 36" / 30" x 30"**	2" THICK	WALK + PATIO — 6" TURF JOINTS, SMOOTH FINISH
1 EA.		HARD MATERIAL	**BLACK STEEL PERGOLA — SLATTED**	18' x 14'	POWDER-COATED STEEL, 4x4 POSTS, 2x6 SLATS
1 EA.		HARD MATERIAL	**LINEAR GAS FIRE FEATURE**	8' x 2'	BOARD-FORM CONCRETE — WITH 8' CONCRETE BENCH
2 EA.		HARD MATERIAL	**BLACK STEEL PLANTER**	8' x 2' x 2'	POWDER-COATED STEEL — AT FRONT WALL
±300 L.F.		HARD MATERIAL	**BLACK STEEL EDGING**	1/4" x 4"	ALL LAWN / GRAVEL TRANSITIONS

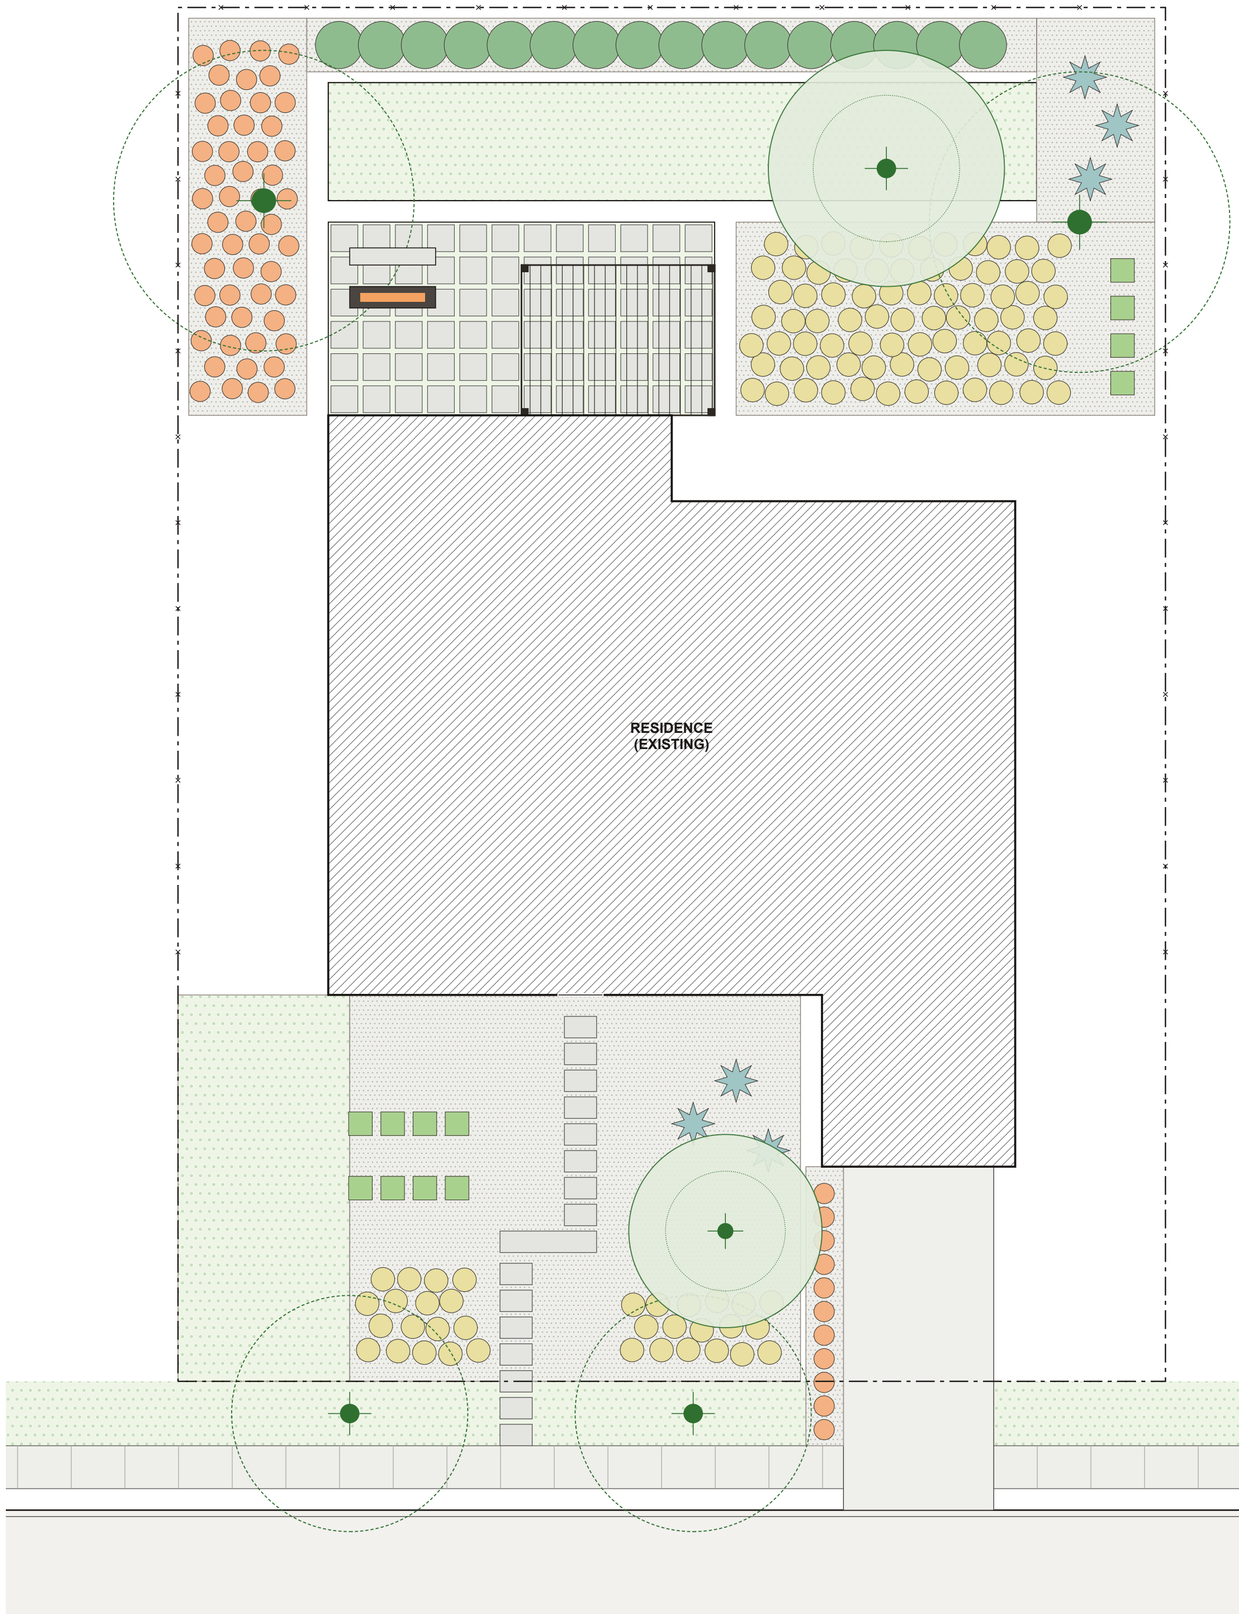

DESIGN STYLE 02 / 03

CONTEMPORARY

CLEAN LINES, BLACK STEEL, AND LIVING TEXTURE.

Vista Buena LLC

LANDSCAPING · PATIOS · OUTDOOR LIVING

01 **PLANTING PLAN**

SCALE: 1" = 10'-0" · CONCEPTUAL DESIGN SAMPLE

N

0 10' 20' 40'

GRAPHIC SCALE (FEET)

SHEET	L-1.02
PROJECT	Typical Dallas residence · 92' x 128' lot
DATE	September 12, 2026
STATUS	DESIGN SAMPLE · NOT FOR CONSTRUCTION

(469) 283-1377 · infovistabuena@gmail.com · vista-buena.com

Vista Buena LLC provides landscape design and drafting services. Where sealed drawings are required they are provided through licensed engineering partners. Plant quantities approximate; final layout verified in the field.